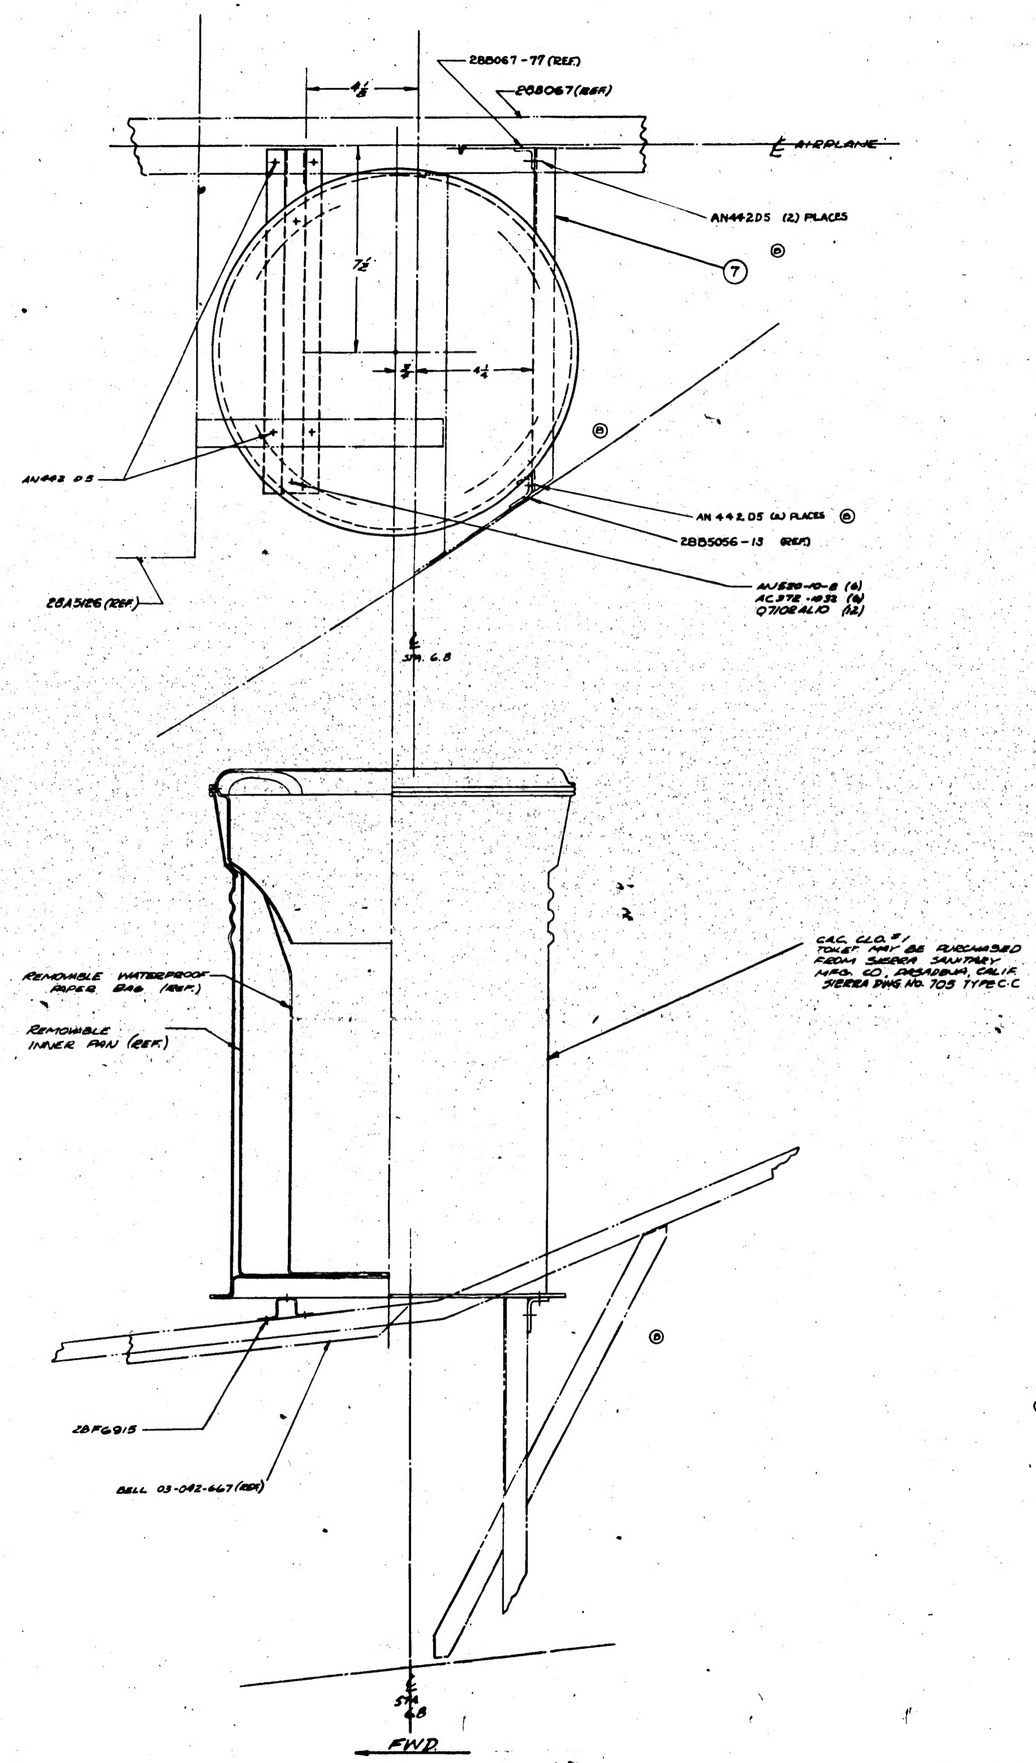

LET	ALTERATION	DATE	BY
A	ADDED SYMBOL "A" TO EAC CLO #1 IN BILL & ADDED NOTE IN EACH DR. DWG. "A" & "B" HERE. ALSO TOILET MAY BE MADE IN AN ALTERNATE FOR "705 TYPE CC TOILET. WT CHG. -1.25#		E.O. A93969
B	CORRECTED EACH DR DWG. BOTH ACCS -8 WITH -7 AND ADDED A.B. DWG. REMOVED 28B6666-1,2 (BILL) & 28B1066-1,2 (BILL) AND ADDED 28B5056-13 (BILL) IN BILL FOR ACCS -8 "ATTACHING AL. AL. ASST. & ASST "WITH" 7 RIVETS FOR AL. AL. ASST. & ASST "WITH" 7 WT CHG. 0.1#		E.O. A98326
C	IN BILL CHANGED PART FOR -7 FROM "1 28B5126 AL. AL. BRKT. ASSY" TO "1 7-8-A357 RIB" (WT CHG. NONE)		

FINISH CODE
Z ANODIC TREATMENT
P 2.77 PRIMER
AP ALUMINIZED PRIMER
C CADMIUM PLATE
CP GREEN FRME

Ⓐ † "1250 "CLO-1 TOILET MAY BE USED AS AN ALTERNATE FOR "705 TYPE CC TOILET.

PART NO.	STOCK	MATERIAL	SPEC.	-0	-3	-4	-8
PARTS LIST FOR ASSY.							
Ⓐ † CAC CLO #1 SIERRA SANITARY TOILET TYPE CC				1			
AN442D5					6		
AC372-1032					6		
AN520-10-8					12		
Q7102AL10					12		
28F6916				1			
-7 V-8-A357 RIB				1			

CONT #13838
CONT 00477 0 ABLE
CONT 00476 " 28 F

MODEL	DWGS	NO.
FPV-CA	28F6902	1
	28F5902	1
	28F5008	1

REQUIREMENTS PER AIRPLANE
EXPLODED
EXPLODED BY
SCALE 6"=1'-0"

A 8
UNIT —
HEAT TREAT
-63P-6P
FINISH
NAME TOILET INST-FLOOR-LHF
MKAL - AT STA 6.8
CONSOLIDATED AIRCRAFT CORP. San Diego, Calif.
SIZE J
28F6916
R

H 401